FRONT ELEVATION

SHOWN WITH A 7/12 ROOF PITCH

Baxter
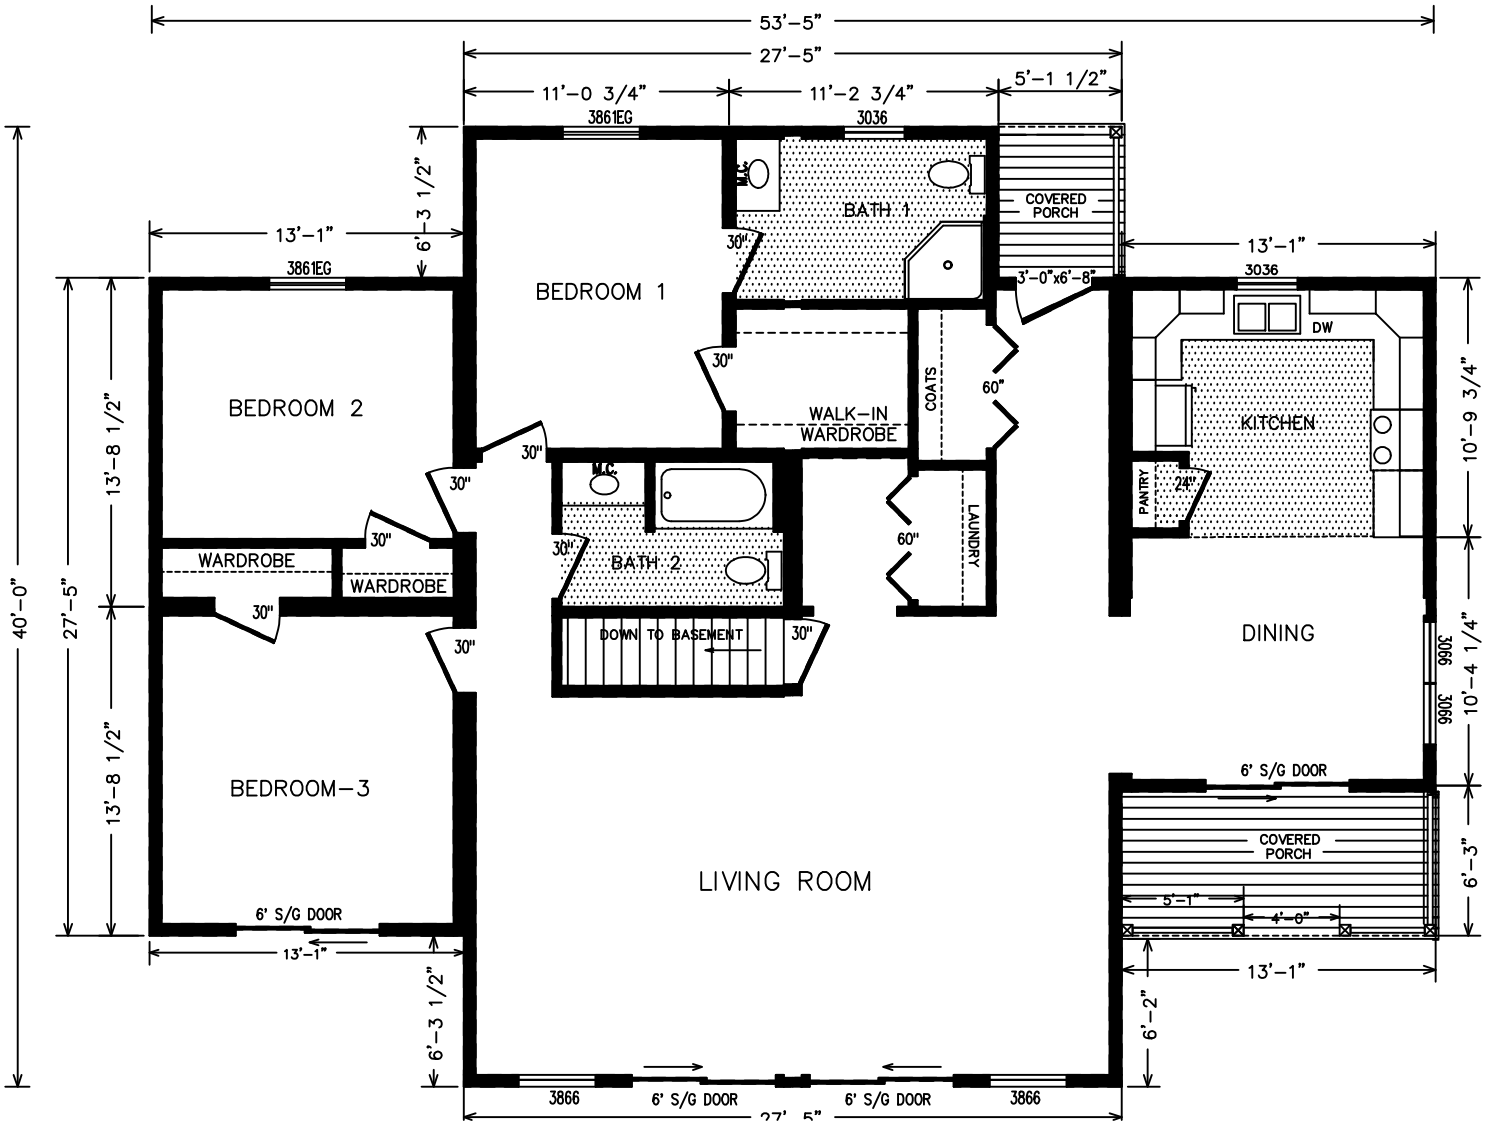
TOTAL AREA		
WIDTH	LENGTH	APPROXIMATE SQ/FT 1ST FLOOR
30′ - 0″	53′ - 5″	2000±